Location Plan *Scale (1:500)*

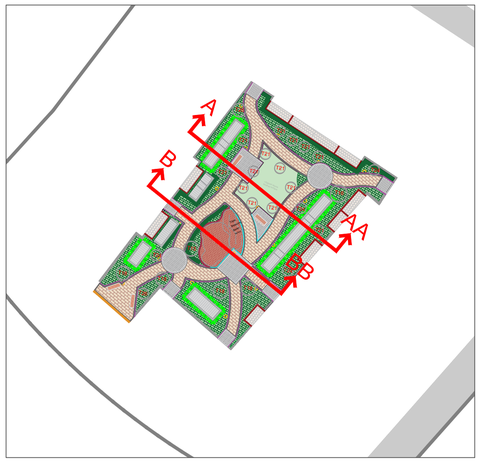

Section A-AA *Scale (1:50)*

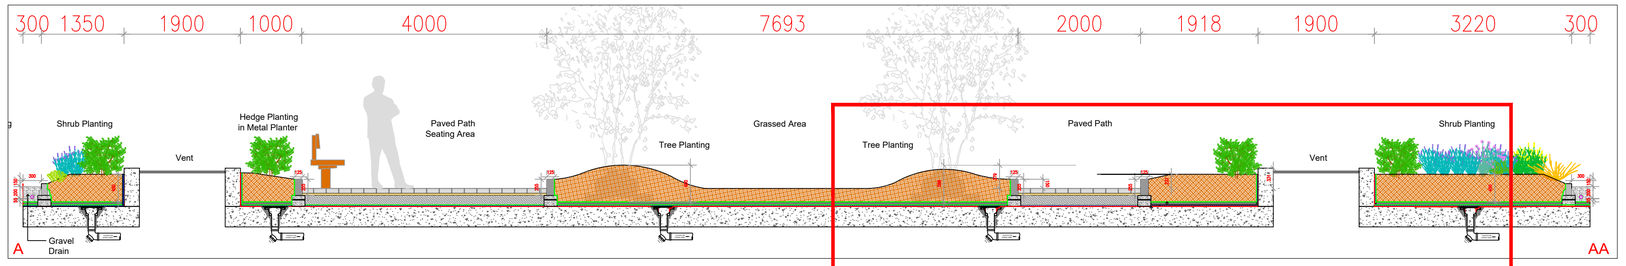

Section A-AA - Part 1 *Scale (1:20)*

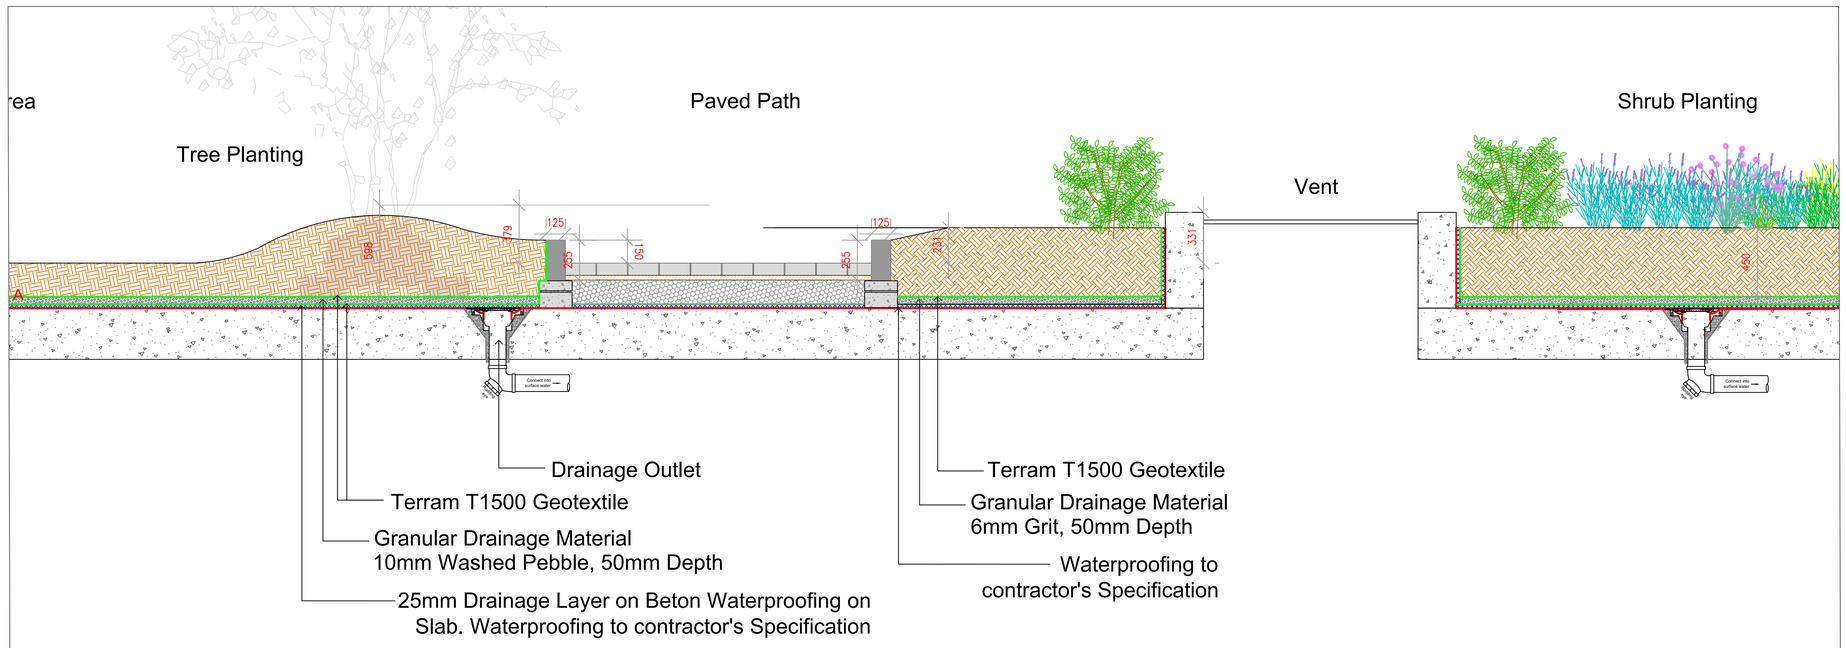

Section B-BB *Scale (1:50)*

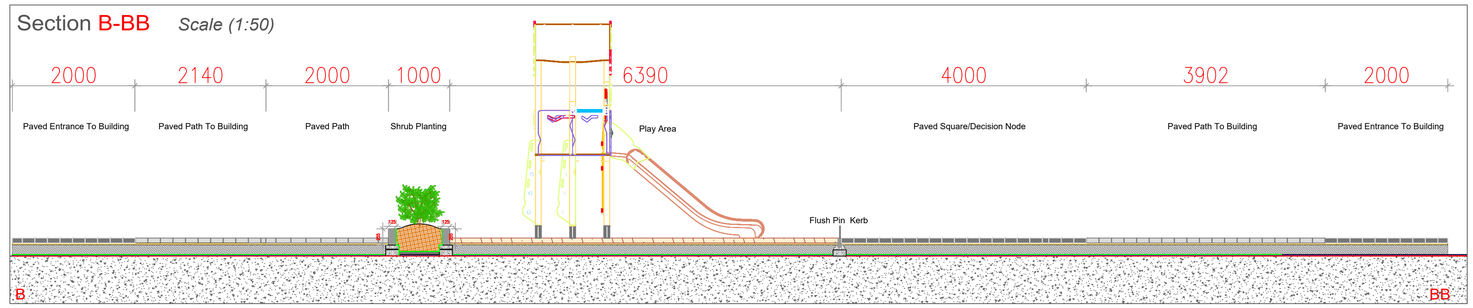

NOTES:

REVISIONS:

Rev A	RON	16.05.24	Planning
Rev B	RON	25/07/24	Planning

Project Title:
Proposed Development of Block 5, Block 6 & Grant Park, Clongriffin, Dublin 13

Dwg. No.: 12

Scale: @ A1 As Shown

Client: LDA

Date: 25/07/24

Drawing Title: Block 5 Podium Sections A-AA & B-BB

Drawing By: AMT

Job No.: 1864

Checked By: RMD

Ronan MacDiarmada +Associates Ltd.
Landscape Architects and Consultants.
Gort Na Si, Main St. Newcastle, Co. Dublin
tel: +353 1 412 4476 e-mail: info@rmda.ie

This drawing is copyright ©